"STATE OF NORTH CAROLINA • COUNTY OF WAKE"

As Custodian of the minutes of the Board of Transportation, I do hereby certify that this is a true and correct copy of revised Plan Sheet 5 of the final plans for Project 9.8091857 U-2926 said revised plan sheet having been approved and adopted by the Board of Transportation and identified as Addendum 13 to the minutes of the 8 day of July, 2004, Board of Transportation meeting on file in my office. IN TESTIMONY WHEREOF, I have hereunto set my hand this 19 day of July, 2004.

Secretary to Board of Transportation

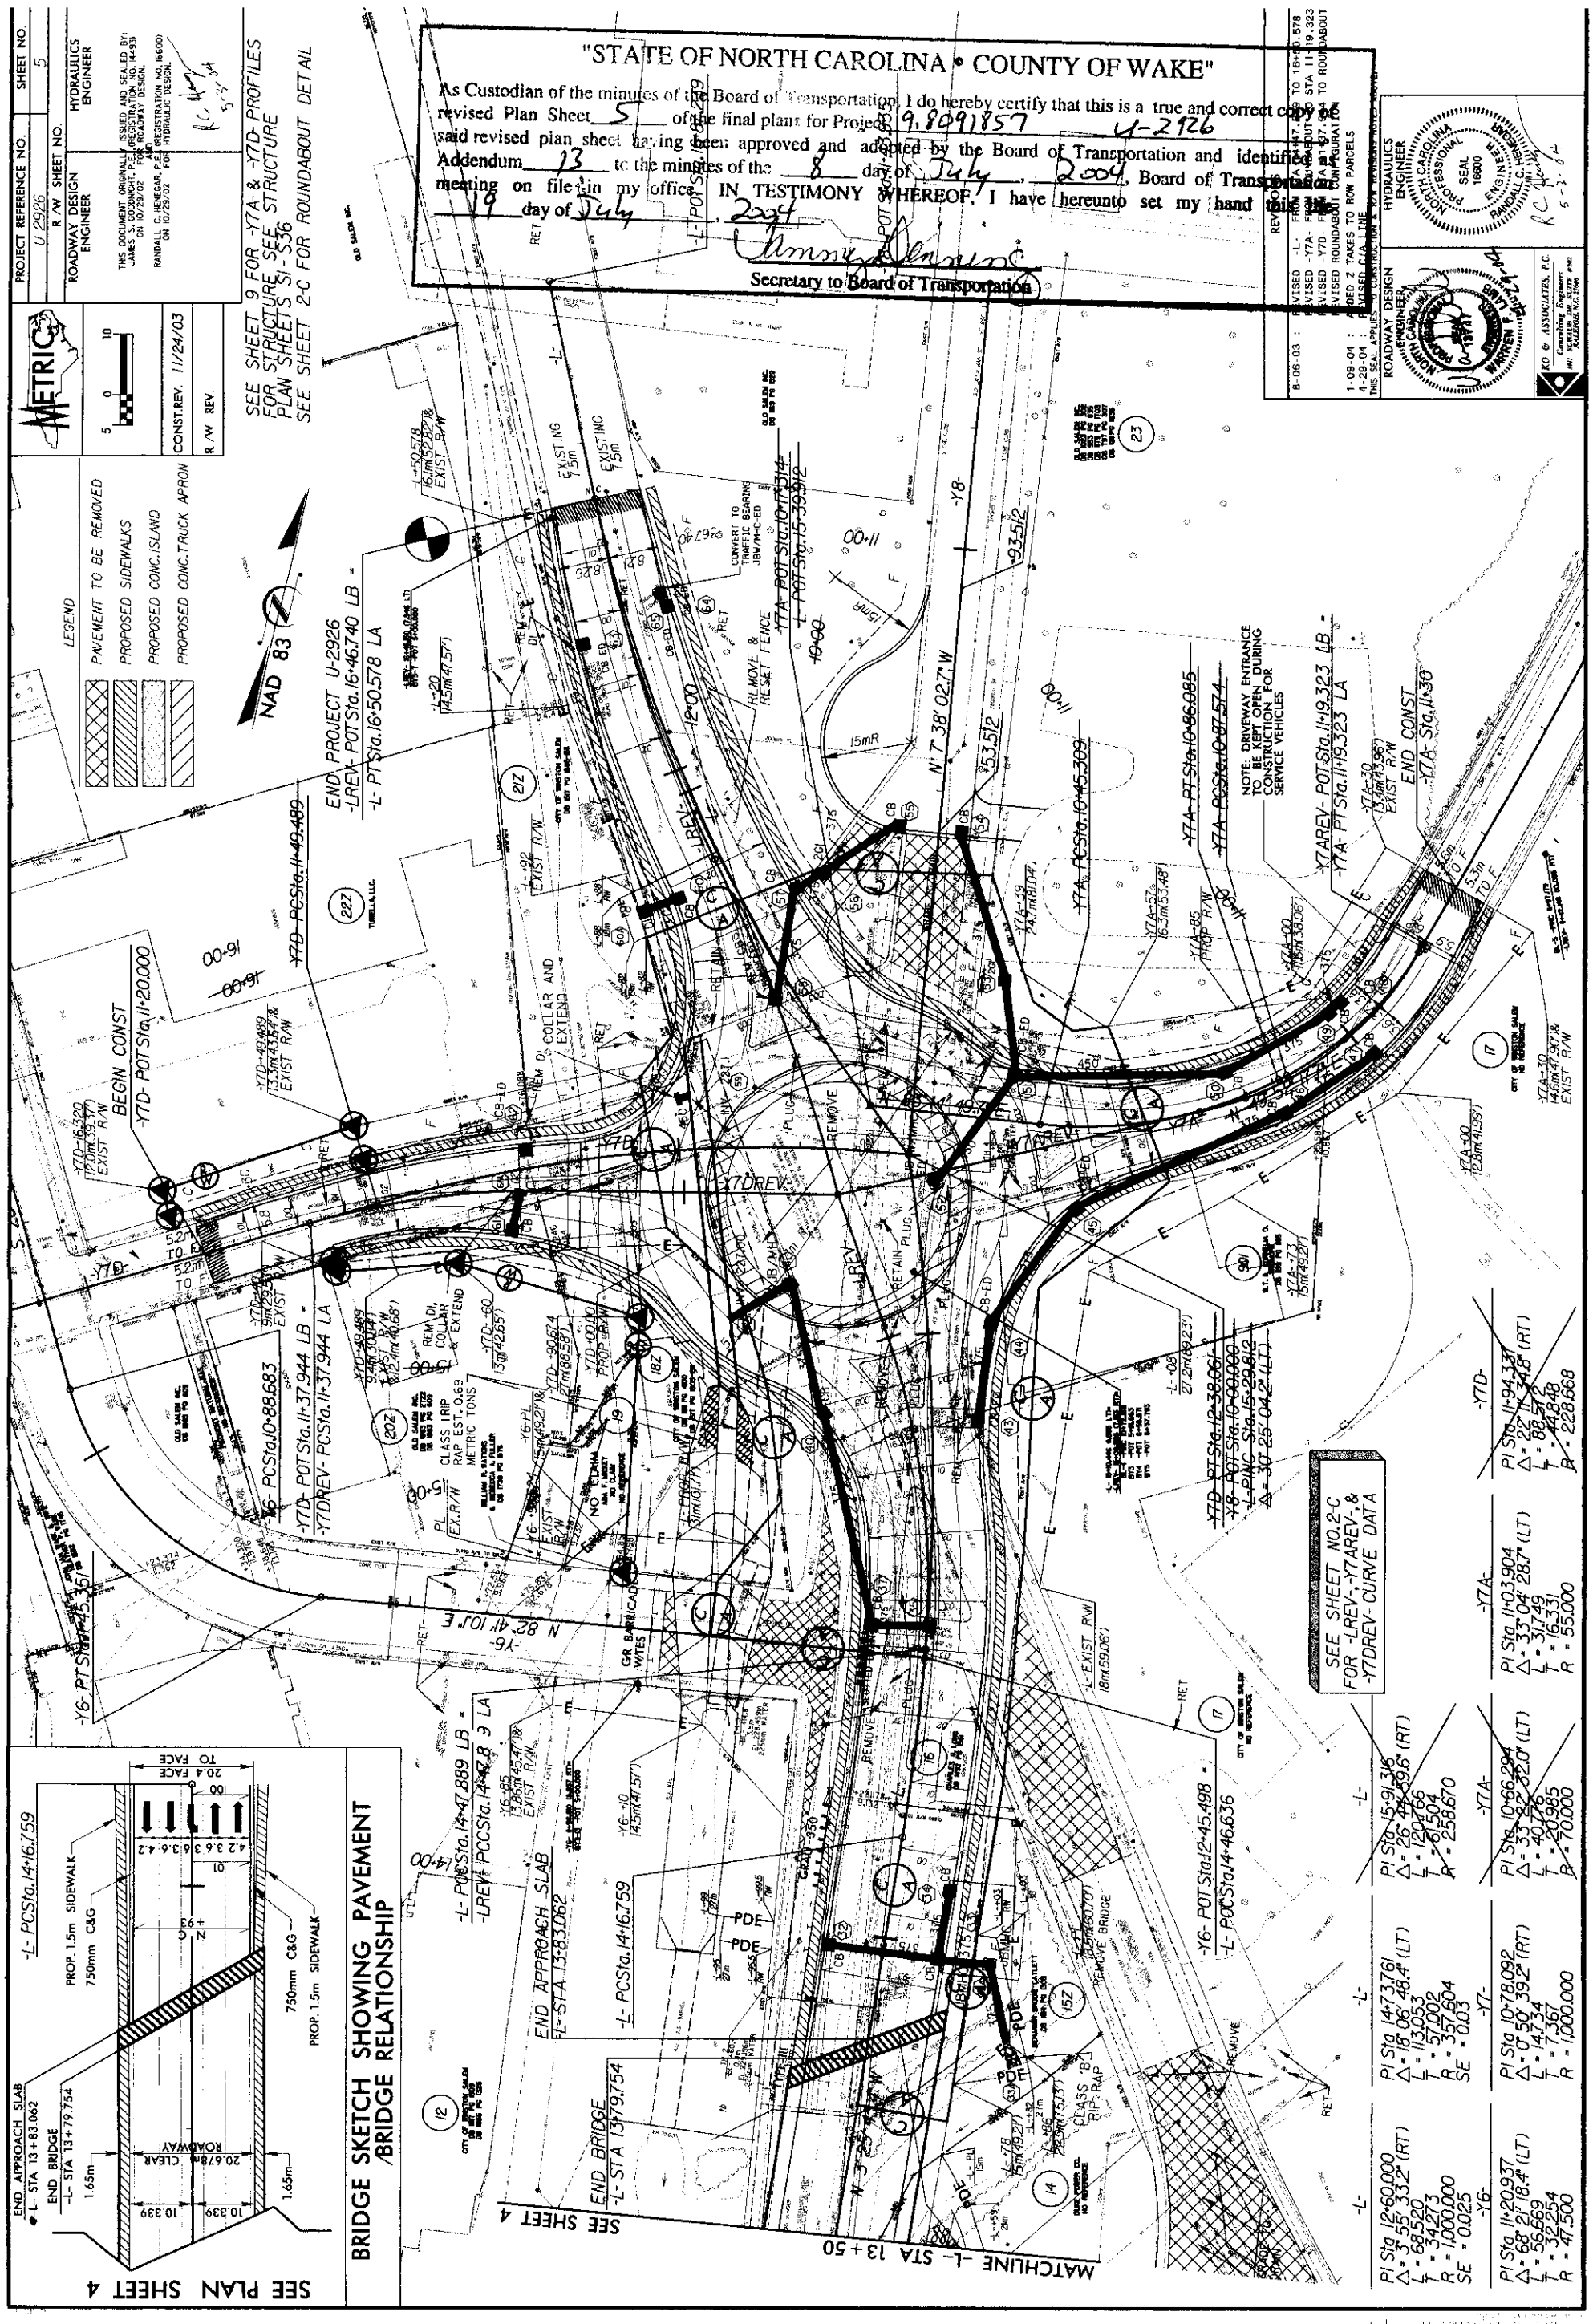

2004059144 0

FORSYTH CO, NC FEE $21.00
PRESENTED & RECORDED:
08-23-2004 10:04 AM
DICKIE C WOOD
REGISTER OF DEEDS
By:PATSY RUTH DAVIS DPTY
BK:H 2
PG:1-1